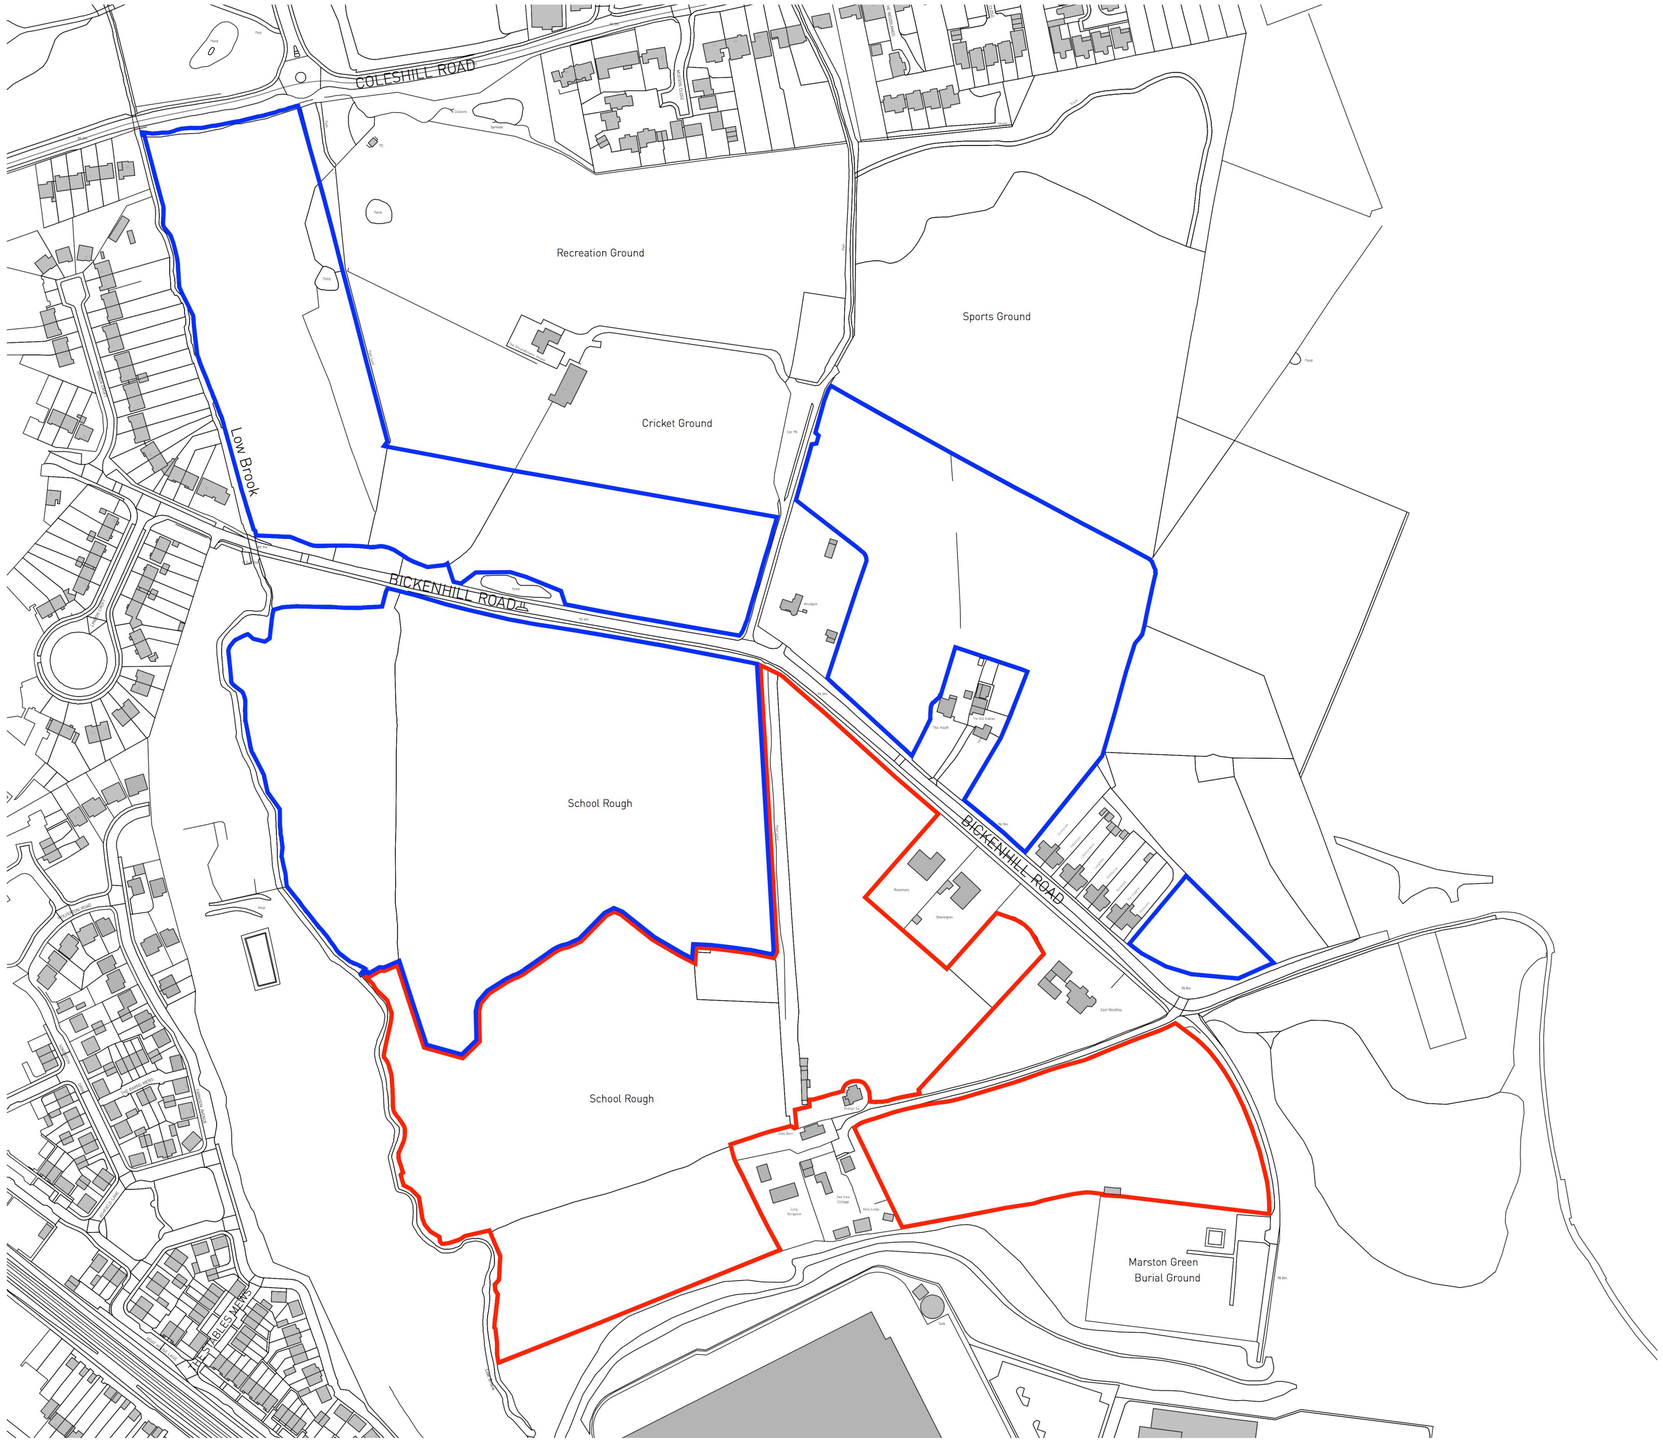

Copyright Pegasus Planning Group Ltd. Crown copyright. All rights reserved. Ordnance Survey Copyright Licence number 100042093. Promap Licence number 100020449. EnvisaGeo Licence number 010033123. Standard OS Licence rights conditions apply.
Pegasus accepts no liability for any use of this document other than for its original purpose, or by the original client, or following Pegasus' express agreement to such use. T 01285 641717 www.pegasusgroup.co.uk

N
W E
S

0 50 100

Pegasus
Design

LAND OFF BICKENHILL ROAD , MARSTON GREEN - SITE LOCATION PLAN

PLANNING | DESIGN | ENVIRONMENT | ECONOMICS | www.pegasuspg.co.uk | TEAM/DRAWN BY: RL | APPROVED BY: MSG | DATE: 03/02/2017 | SCALE: 1:2500 @ A2 | DRWG: BIR.5088_007_1 REV: | CLIENT: GALLAGHER ESTATES |