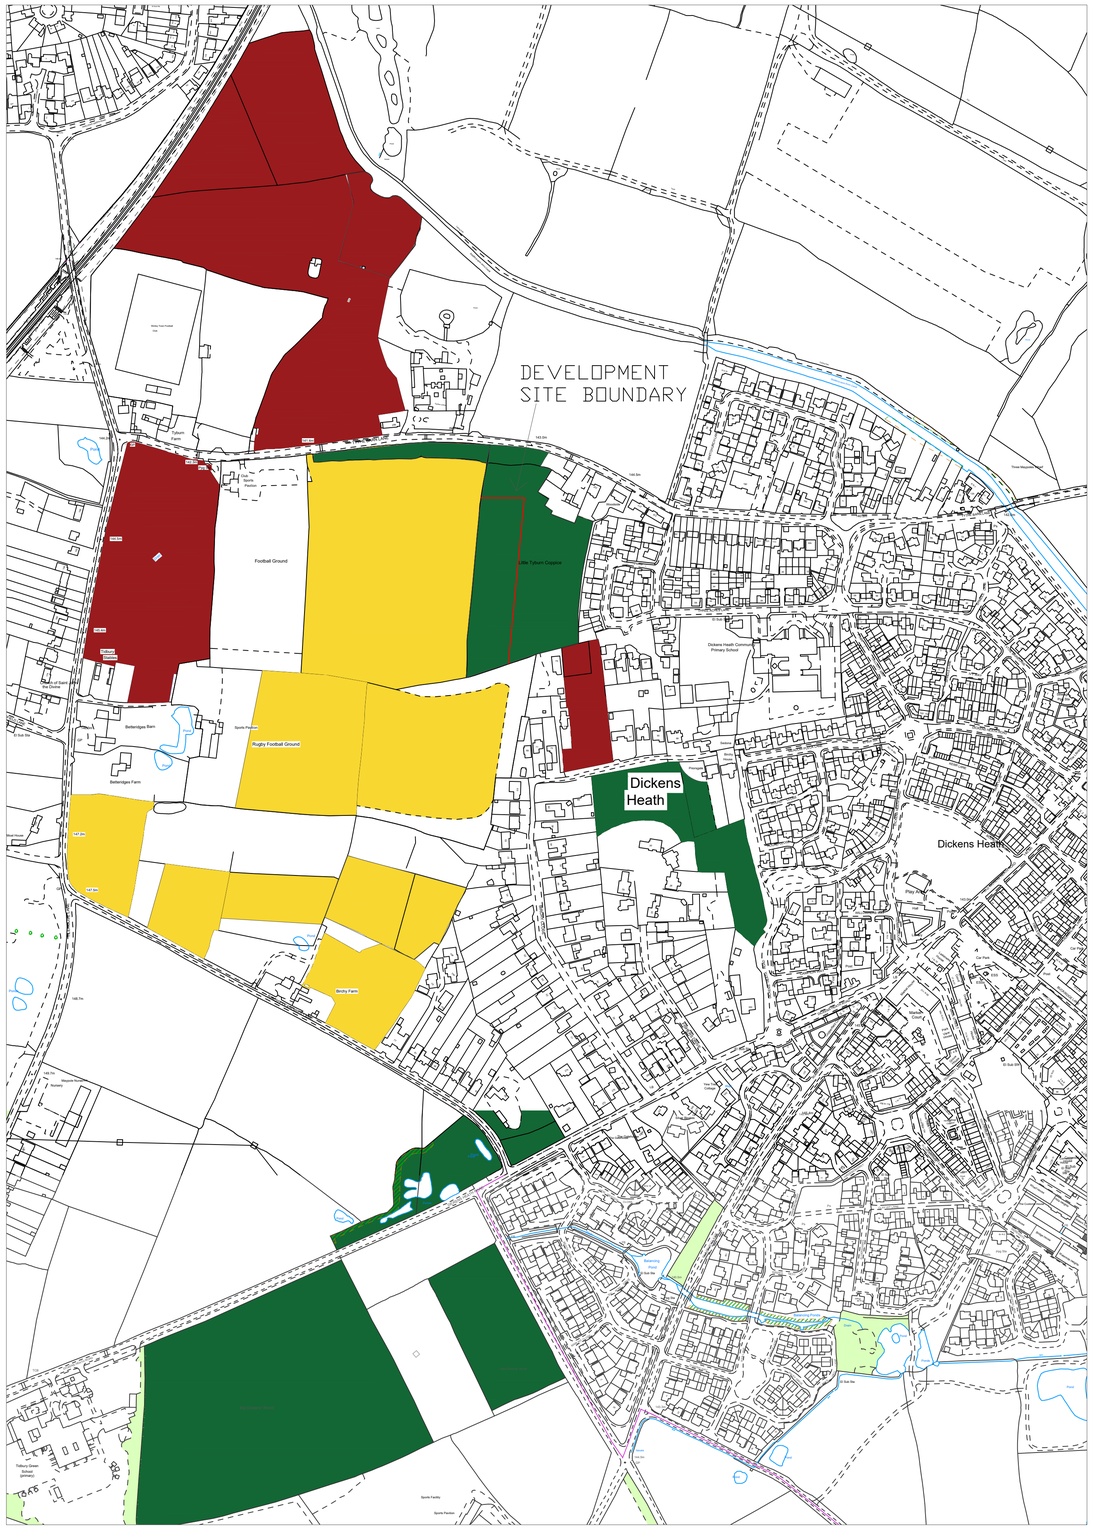

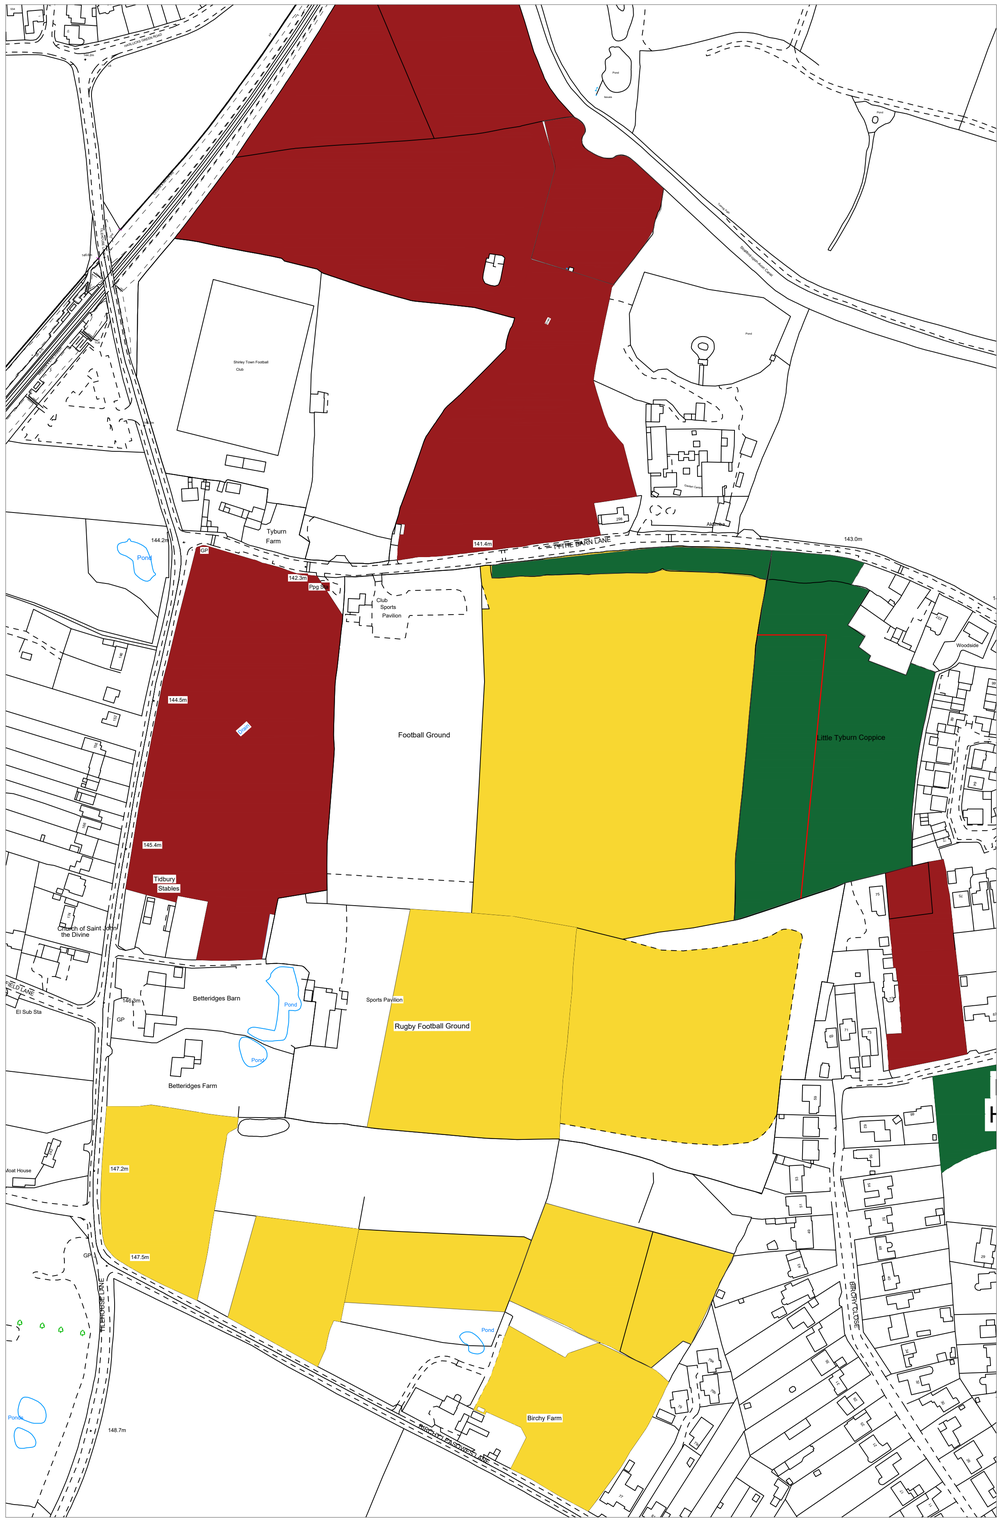

KEY

LOCAL WILDLIFE SITE

HOUSING PROPOSAL

ANCIENT WOODLAND
& LOCAL WILD LIFE SITE

rev	description	initials	date

Edgeworth Street
Chartered Building Surveyors
Unit 3 Radway Industrial Estate
Radway Road
Solihull
B90 2LN
Tel: 0121 711 7110
Fax: 0121 711 7900

client
CPRE

project
SITE 4

drawing title
WEST OF DICKENS HEATH VILLAGE
CONCEPT

project no		drg no 01	rev
scale NTS	date NOV 20	drawn J.S	checked

N

Location Plan Scale NTS @ A1